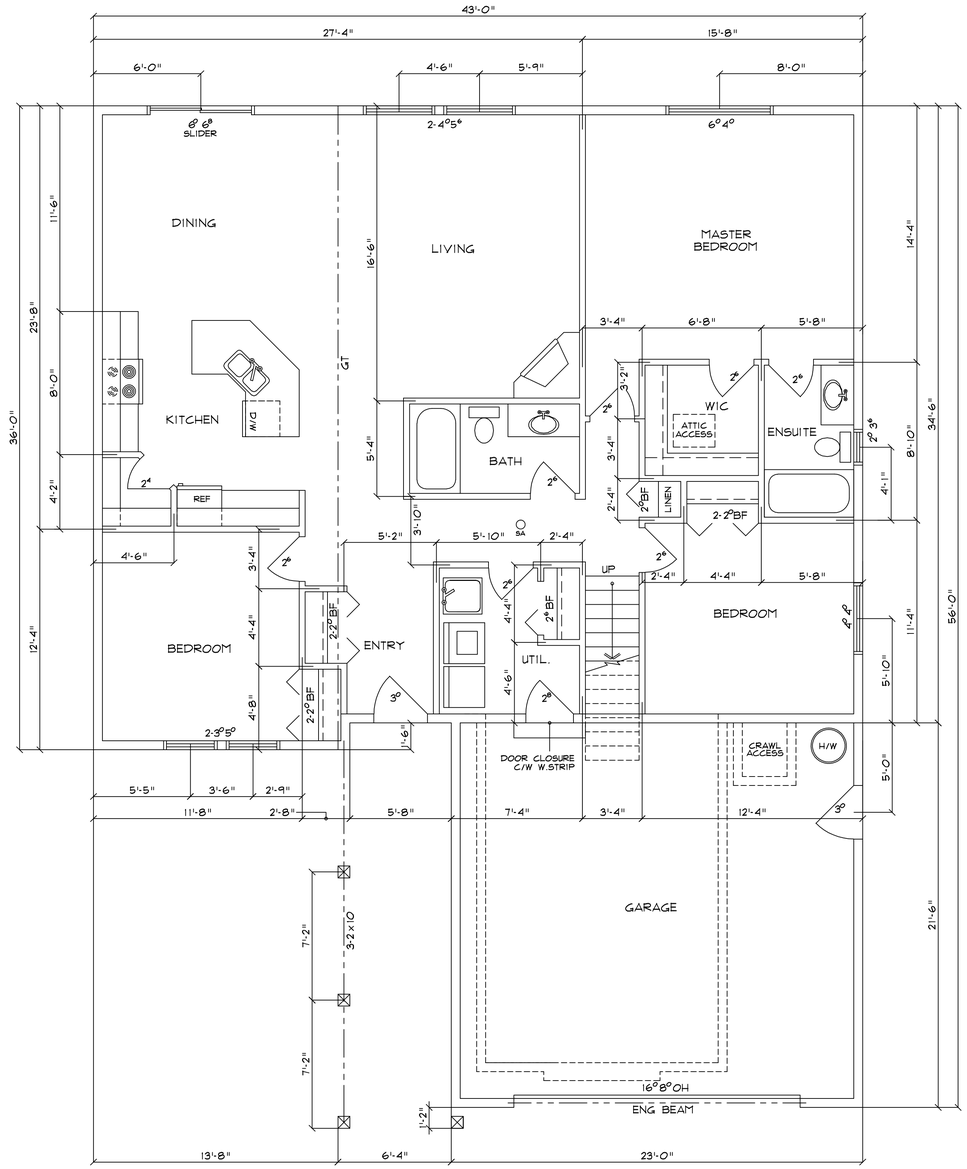

MAIN FLOOR PLAN
1/4" = 1'-0"
1505 SQ/FT

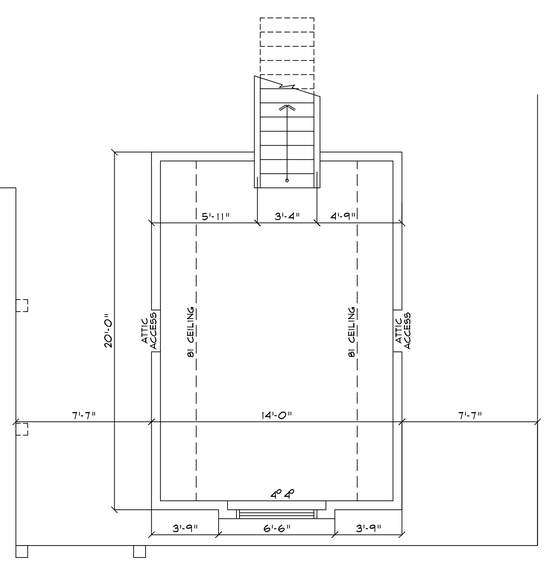

BONUS PLAN
1/4" = 1'-0"
275 SQ/FT

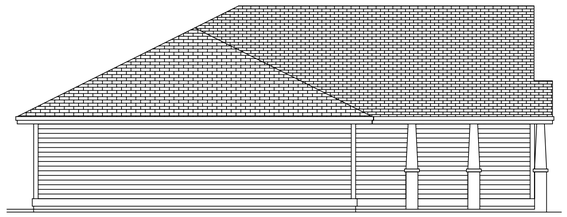

LEFT SIDE ELEVATION
1/8" = 1'-0"

FRONT ELEVATION
1/8" = 1'-0"

REAR ELEVATION
1/8" = 1'-0"

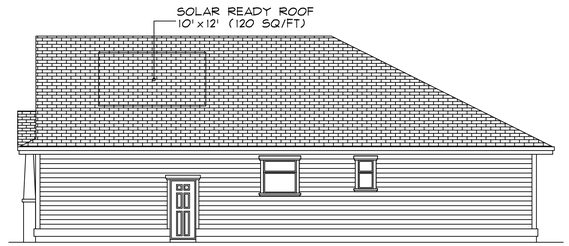

RIGHT SIDE ELEVATION
1/8" = 1'-0"

THESE PLANS ARE THE PROPERTY OF HS DESIGNS INC. TO BE USED SOLEY FOR THE PROJECT SHOWN. ANY UNAUTHORIZED REPRODUCTION (IN PART/WHOLE) OR USE IN ANY MANNER IS NOT PERMISSABLE.

HS DESIGNS
#811-3030 Ripplerock Avenue Courtenay, B.C.
Phone: (250)338-6822
Fax: (250)338-6674
E-mail: hsdesigns@shawbiz.ca

DESOLATION SOUND LAND CORP.

FLOOR PLANS ELEVATIONS

Date	Drawn	Scale	Dwg. No.
MAR 2012	TDS	AS NOTED	1 OF 2